FilmL.A., Inc.
6255 W Sunset Blvd, 12th Floor
Hollywood, CA 90028
t: (213)977-8600 - f: (213)977-8601
www.filmla.com

Summary Information

Permit No: F00142299 **Type of Permit:** FILMING **Release Date:** 09/14/2018

Production Company SECOND IN COMMAND PRODUCTIONS, LLC VEEP

Insured Company Name SECOND IN COMMAND PRODUCTIONS, LLC VEEP

Contact Phone No. 1 323-956-9500
Contact Phone No. 2
Fax 310-382-3363
Address 2500 BROADWAY, SUITE 400
SANTA MONICA, California 90404

Production Title VEEP

Type of Production TV Sitcom

Producer Morgan Sackett

Director Morgan Sackett

1st AD Jeff Rosenberg

Production Manager David Hyman

FilmL.A. Coordinator Carri Stevens

Location Manager Caleb Duffy
Primary Phone Mobile - 323-388-9038
Secondary Phone

Location Assistant Clay Valenti
Primary Phone Mobile - 310-463-0102
Secondary Phone

Fees

Posting 900	$207.00
Notification Charge	$510.00
FILMLA NON-REFUNDABLE FILM APPLICATION FEE	$685.00
LA CITY LANE AND STREET CLOSURE FEE	$624.00
LA CITY FIRE SAFETY OFFICER	$3,060.00
LA CITY FIRE DEPARTMENT SPOT CHECK SURCHARGE	$85.00

Total Permit Fee $5,171.00

Number of Locations 2

NOT A PERMIT

Permit #F00142299

FilmL.A., Inc.
6255 W Sunset Blvd, 12th Floor
Hollywood, CA 90028
t: (213)977-8600 - f: (213)977-8601
www.filmla.com

Summary Information — Location

Permit Number	F00142299	**Location Manager**	Caleb Duffy
Production Company	SECOND IN COMMAND PRODUCTIONS,...	Primary Phone	Mobile - 323-388-9038
Insured Company	SECOND IN COMMAND PRODUCTIONS,...	Secondary Phone	
Production Title	VEEP		

Location Address 12200 Sylvan St, Los Angeles, CA, 91606

Location Type Shopping Center

Prep Dates 9/14/2018 - 9/14/2018 07:00 - 19:00 1 day

Film Dates 9/17/2018 - 9/17/2018 05:00 - 22:00 1 day
9/24/2018 - 9/24/2018 05:00 - 22:00 1 day

Strike Dates 9/18/2018 - 9/18/2018 07:00 - 19:00

Open or Closed to the Public Closed

Generic Conditions *LAFD UFSO: Company must contact FilmL.A. for extension of the Uniformed Fire Safety Officers' hours. During normal business hours, UFSO must also inform the LAFD Film desk of the extension.
All travel lanes and bike lanes shall be closed per the WATCH manual.
Must Maintain 5' Clearance on Sidewalks/Walkways
Must maintain local/emergency access
No cast or crew parking on area streets
Number of uniformed officers listed on the permit is a minimum requirement.
Permittee remains responsible for deploying a sufficient number of uniformed officers to provide traffic and crowd control to ensure the safety of the film crew and the public.
Prop weapons must not be visible or audible to the public.
Traffic control must be done in accordance w/MUTCD
Traffic Officers Required
Uniformed officers shall have a copy of the film permit in their possession and are required to confirm that all traffic control signage devices are in place.

Please see attached document Sylvan (closure) btwn Laurel Cnyn Vantage - VEEP (Rev 2).pdf

Equipment on Location

Type	Quantity
10 Ton Truck	5
5 or 10 ton trucks	3
Cast/Crew vehicles	100
Catering Truck	1

Personnel on Location

Type	Quantity
Cast	10
Crew	90
Extras	150
LA City UFSO assigned	43459

NO PERMIT

FilmL.A., Inc.
6255 W Sunset Blvd, 12th Floor
Hollywood, CA 90028
t: (213)977-8600 - f: (213)977-8601
www.filmla.com

Summary Information — Location

Permit Number F00142299
Production Company SECOND IN COMMAND PRODUCTIONS,...
Insured Company SECOND IN COMMAND PRODUCTIONS,...
Production Title VEEP

Location Manager Caleb Duffy
Primary Phone Mobile - 323-388-9038
Secondary Phone

Condors	1
Cube Trucks	2
Generator	2
Honey Wagons	1
Portable restrooms	3
Semi Trucks	2
Stakebed Trucks	5
Trailers	8
Vans	5

Off-Duty/Retired LAPD Officer(s) 2

Filming Activities Atmospheric Smoke Effects; Brandishing weapons (not in public view); Equipment on sidewalk, in curb lane & across street; Handheld equipment; Interior Dialogue;

Jurisdiction **Political:** Los Angeles City - Council District 02 **Police:** Los Angeles Police Department **Fire:** Los Angeles City

Thomas Guide **Page:** 532 **Grid:** G7

Approvals

LOS ANGELES CITY FIRE DEPARTMENT - FILM UNIT	Kanisha Leonard
LOS ANGELES CITY POLICE DEPARTMENT	Vincent Aguirre
FILML.A. CLOSURES	Joshua Mingo
LOS ANGELES CITY DEPARTMENT OF PUBLIC WORKS	Jessica Castro

Coordinator Note Closure is for staging only, no filming within closure. All filming activity 300' from residents.

Coordinator Note UFSO 9/17 0500 - 2200 AND 9/24 0500 - 2200

Parking

Base Camp
Location Type : Filming Location

Crew Parking
Location Type : Filming Location

Lane / Full Closure FULL CLOSURE OF SYLVAN ST BETWEEN LAUREL CYN AND VANTAGE - 9/17/18 6AM - 9PM

Approximate Footage 0 - 300

Date(s) 9/17/2018 to 9/17/2018 **Time(s)** 06:00 to 21:00

NOT A PERMIT

FilmL.A., Inc.
6255 W Sunset Blvd, 12th Floor
Hollywood, CA 90028
t: (213)977-8600 - f: (213)977-8601
www.filmla.com

Summary Information — Location

Permit Number	F00142299	**Location Manager**	Caleb Duffy
Production Company	SECOND IN COMMAND PRODUCTIONS,...	Primary Phone	Mobile - 323-388-9038
Insured Company	SECOND IN COMMAND PRODUCTIONS,...	Secondary Phone	
Production Title	VEEP		

Lane / Full Closure FULL CLOSURE OF SYLVAN BETWEEN LAUREL CYN AND VANTAGE 9/24/18 - 5AM TO 10PM

Approximate Footage 0 - 300

Date(s) 9/24/2018 to 9/24/2018 **Time(s)** 05:00 to 22:00

NOT A PERMIT

FilmL.A., Inc.
6255 W Sunset Blvd, 12th Floor
Hollywood, CA 90028
t: (213)977-8600 - f: (213)977-8601
www.filmla.com

Summary Information — Location

Permit Number	F00142299	**Location Manager**	Caleb Duffy
Production Company	SECOND IN COMMAND PRODUCTIONS,...	Primary Phone	Mobile - 323-388-9038
Insured Company	SECOND IN COMMAND PRODUCTIONS,...	Secondary Phone	
Production Title	VEEP		

Location Address 11110 Victory Blvd, North Hollywood, CA, 91606

Location Type Club

Location Description MAYFLOWER CLUB

Prep Dates 9/17/2018 - 9/17/2018 07:00 - 09:00 1 day

Film Dates 9/17/2018 - 9/17/2018 09:00 - 22:00 1 day

Strike Dates 9/18/2018 - 9/18/2018 07:00 - 17:00

Open or Closed to the Public Closed

Generic Conditions

*LA CITY AND/OR LA COUNTY FIRE CHECKLIST ATTACHED TO FINAL PERMIT. THE PERMITTEE IS RESPONSIBLE FOR COMPLETING CHECKLIST PRIOR TO FILMING ACTIVITY AT THIS LOCATION. NON COMPLIANCE MAY RESULT IN ASSIGNMENT OF A FIRE OFFICER.
All travel lanes and bike lanes shall be closed per the WATCH manual.
Must Maintain 5' Clearance on Sidewalks/Walkways
No cast or crew parking on area streets
Notify LAPD North Hollywood Division (818) 623-4016 and comm. (213) 978-6552 1/2 hour prior to any gunfire, brandishing weapons, special effects or simulated emergency or criminal activity.
Number of uniformed officers listed on the permit is a minimum requirement. Permittee remains responsible for deploying a sufficient number of uniformed officers to provide traffic and crowd control to ensure the safety of the film crew and the public.
Traffic control must be done in accordance w/MUTCD
Traffic Officers Required
Uniformed officers shall have a copy of the film permit in their possession and are required to confirm that all traffic control signage devices are in place.

Please see attached document Victory Blvd btwn Vicland Pl Fair Ave - Veep.pdf

Equipment on Location

Type	Quantity
10 Ton Truck	5
Cube Trucks	2

Personnel on Location

Type	Quantity
Cast	5
Crew	80

NOT A PERMIT

FilmL.A., Inc.
6255 W Sunset Blvd, 12th Floor
Hollywood, CA 90028
t: (213)977-8600 - f: (213)977-8601
www.filmla.com

Summary Information — Location

Permit Number F00142299
Production Company SECOND IN COMMAND PRODUCTIONS,...
Insured Company SECOND IN COMMAND PRODUCTIONS,...
Production Title VEEP

Location Manager Caleb Duffy
Primary Phone Mobile - 323-388-9038
Secondary Phone

Generator	1	Extras	30
Portable restrooms	2	Off-Duty/Retired LAPD Officer(s)	1
Stakebed Trucks	5	Spot Check	1
Trailers	1		
Vans	5		

Filming Activities Brandishing weapons (not in public view); Equipment on sidewalk, in curb lane & across street; Exterior Dialogue; Handheld equipment; Talent in police uniforms;

Jurisdiction **Political:** Los Angeles City - Council District 02 **Police:** Los Angeles Police Department **Fire:** Los Angeles City

Thomas Guide **Page:** 532 **Grid:** J6

Approvals

FILMLA. CLOSURES	Joshua Mingo
LOS ANGELES CITY DEPARTMENT OF PUBLIC WORKS	Jessica Castro
LOS ANGELES CITY POLICE DEPARTMENT	Gabriel Aleman

Coordinator Note Company shall hire a barricade service to install a WATCH Manual based curb lane closure (with flashing arrow board and advance signs)

Parking

Base Camp	12200 Sylvan St,	**Crew Parking**	12200 Sylvan St,
Location Type :	Los Angeles, CA,	Location Type :	Los Angeles, CA,
Other Location	91606	Other Location	91606

Posting "No Parking" signs SS VICTORY BL. BETWEEN BONNER AND VICLAND 9.17.18 ANYTIME
WS VICLAND 300 FEET SOUTH FROM VICTORY BL 9.17.18 ANYTIME

Approximate Footage 601 - 900 **Log Number** 215896

Date(s) 9/17/2018 to 9/17/2018 **Time(s)** 00:00 to 00:00

Lane / Full Closure SS CURB LANE VICTORY BETWEEN FAIR AND VICLAND 9/17/18 7AM TO 10PM

Approximate Footage 301 - 600

Date(s) 9/17/2018 to 9/17/2018 **Time(s)** 07:00 to 22:00

NOT A PERMIT

FilmL.A., Inc.
6255 W Sunset Blvd, 12th Floor
Hollywood, CA 90028
t: (213)977-8600 - f: (213)977-8601
www.filmla.com

Summary Information

Location

Permit Number	F00142299	**Location Manager**	Caleb Duffy
Production Company	SECOND IN COMMAND PRODUCTIONS,...	Primary Phone	Mobile - 323-388-9038
Insured Company	SECOND IN COMMAND PRODUCTIONS,...	Secondary Phone	
Production Title	VEEP		

NOT A PERMIT

Permit #F00142299

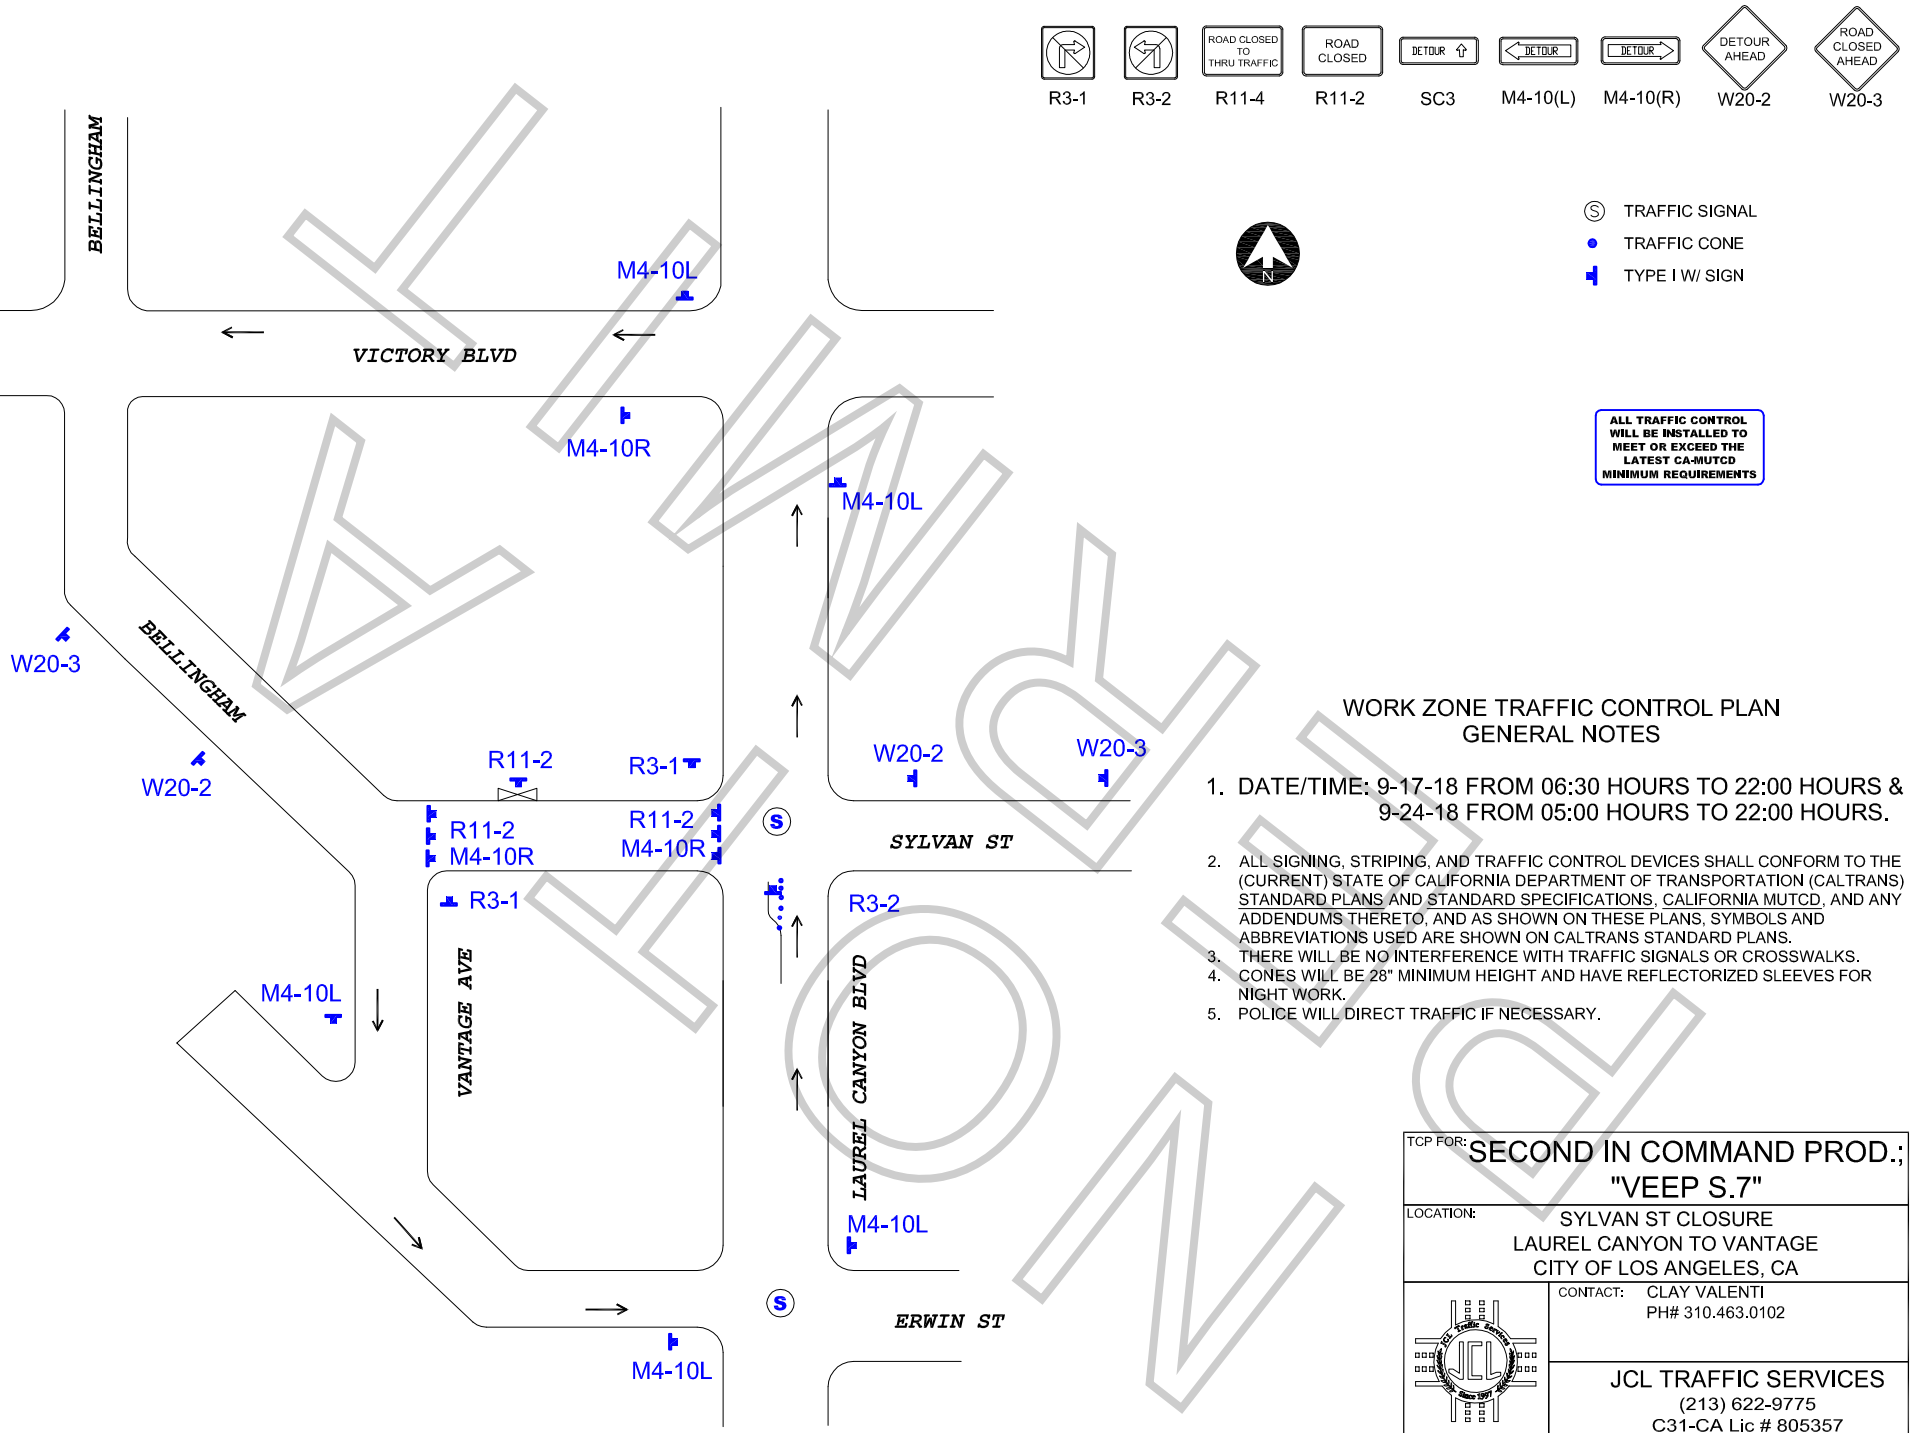

WORK ZONE TRAFFIC CONTROL PLAN
GENERAL NOTES

1. DATE/TIME: 9-17-18 FROM 06:30 HOURS TO 22:00 HOURS & 9-24-18 FROM 05:00 HOURS TO 22:00 HOURS.
2. ALL SIGNING, STRIPING, AND TRAFFIC CONTROL DEVICES SHALL CONFORM TO THE (CURRENT) STATE OF CALIFORNIA DEPARTMENT OF TRANSPORTATION (CALTRANS) STANDARD PLANS AND STANDARD SPECIFICATIONS, CALIFORNIA MUTCD, AND ANY ADDENDUMS THERETO, AND AS SHOWN ON THESE PLANS, SYMBOLS AND ABBREVIATIONS USED ARE SHOWN ON CALTRANS STANDARD PLANS.
3. THERE WILL BE NO INTERFERENCE WITH TRAFFIC SIGNALS OR CROSSWALKS.
4. CONES WILL BE 28" MINIMUM HEIGHT AND HAVE REFLECTORIZED SLEEVES FOR NIGHT WORK.
5. POLICE WILL DIRECT TRAFFIC IF NECESSARY.

TCP FOR: SECOND IN COMMAND PROD.; "VEEP S.7"

LOCATION: SYLVAN ST CLOSURE
LAUREL CANYON TO VANTAGE
CITY OF LOS ANGELES, CA

CONTACT: CLAY VALENTI
PH# 310.463.0102

JCL TRAFFIC SERVICES
(213) 622-9775
C31-CA Lic # 805357

DATE	REVISIONS		
		DRAFTER:	MARIO MENJIVAR
		SCALE:	N.T.S.
		FILM LA:	CS

KEY ROUTE

Permit #E0014299

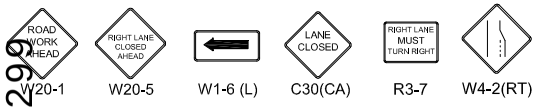

Ⓢ TRAFFIC SIGNAL

TRAFFIC CONE

TYPE I W/ SIGN

HIGH LEVEL WARNING DEVICE

ALL TRAFFIC CONTROL WILL BE INSTALLED TO MEET OR EXCEED THE LATEST CA-MUTCD MINIMUM REQUIREMENTS

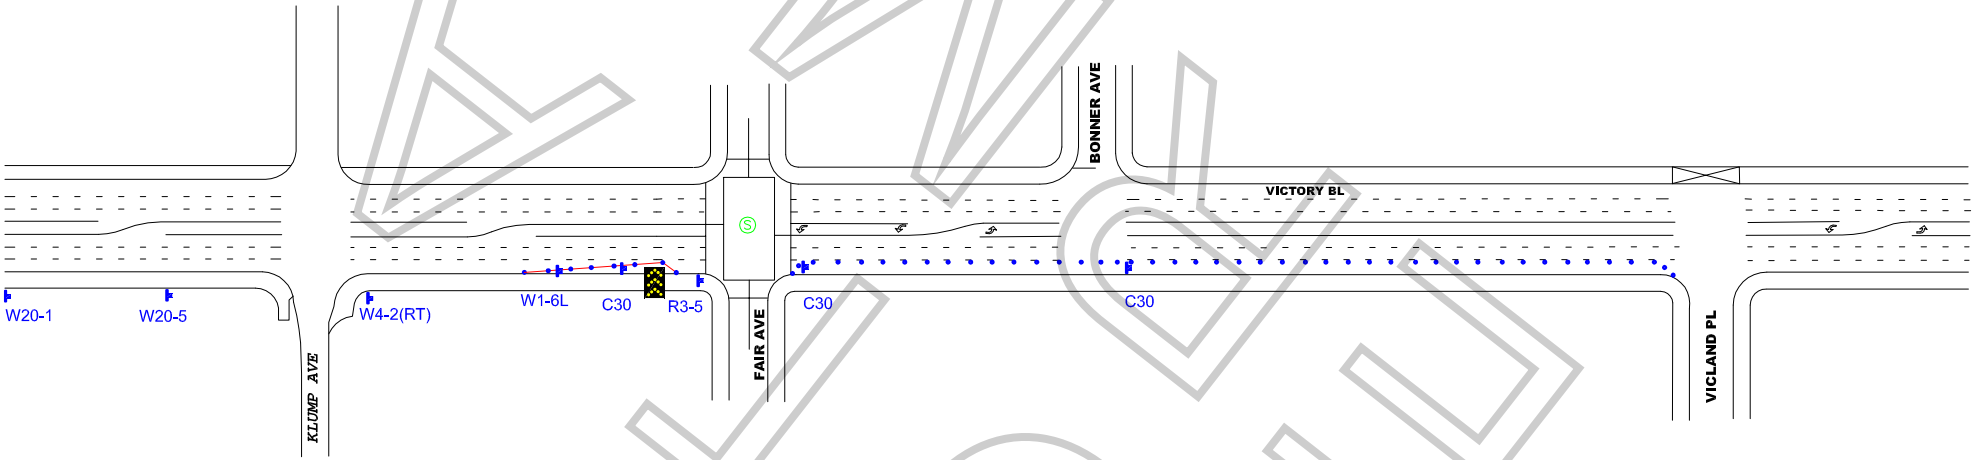

WORK ZONE TRAFFIC CONTROL PLAN
GENERAL NOTES

1. DATE/TIME: 9-17-18 FROM 07:00 HOURS TO 22:00 HOURS.

2. ALL SIGNING, STRIPING, AND TRAFFIC CONTROL DEVICES SHALL CONFORM TO THE (CURRENT) STATE OF CALIFORNIA DEPARTMENT OF TRANSPORTATION (CALTRANS) STANDARD PLANS AND STANDARD SPECIFICATIONS, CALIFORNIA MUTCD, AND ANY ADDENDUMS THERETO, AND AS SHOWN ON THESE PLANS, SYMBOLS AND ABBREVIATIONS USED ARE SHOWN ON CALTRANS STANDARD PLANS.
3. THERE WILL BE NO INTERFERENCE WITH TRAFFIC SIGNALS OR CROSSWALKS.
4. CONES WILL BE 28" MINIMUM HEIGHT AND HAVE REFLECTORIZED SLEEVES FOR NIGHT WORK.
5. POLICE WILL DIRECT TRAFFIC IF NECESSARY.

TCP FOR: VEEP

LOCATION: SOUTH SIDE CURB - VICTORY BLVD
VICLAND PL TO FAIR AVE
NORTH HOLLYWOOD, CALIFORNIA

CONTACT: CALEB DUFFY
PH# 323-388-9038

JCL TRAFFIC SERVICES
(213) 622-9775
C31-CA Lic # 805357

DATE	REVISIONS	DRAFTER: MARIO MENJIVAR
		SCALE: N.T.S.
		FILM LA: CS

KINKOS